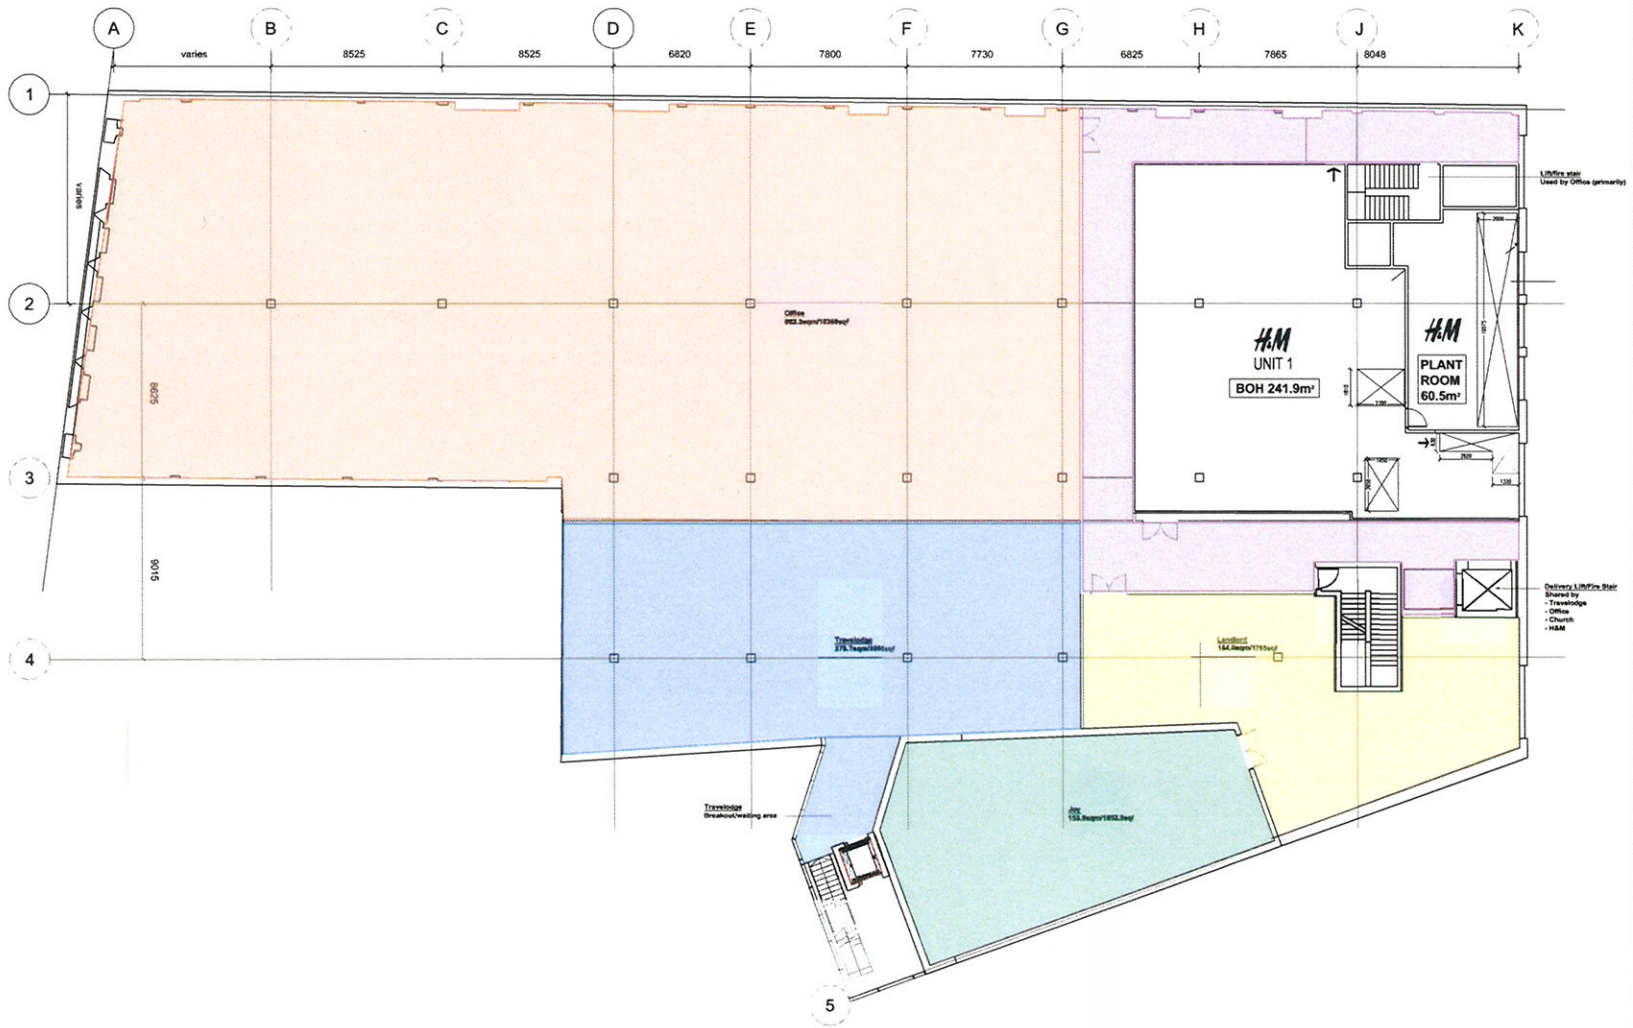

NOTES

1- The copright of this drawing is vested in the Structural Engineer and must not be copied or reprinted without written consent.

BR/05/0210/PD03

Scale at A3 : 1-250		
Drw IR	App	Rev -
Chk MEH	Date	Date

457-461 Brixton Rd.
London SW9 8HH
1/F Opt01a

eng consulting
CIVIL AND STRUCTURAL ENGINEERS

26B Chichele Road
Cricklewood
London NW2 3DA

T: 020 8830 8393
E: info@engconsulting.co.uk
W: www.engconsulting.co.uk